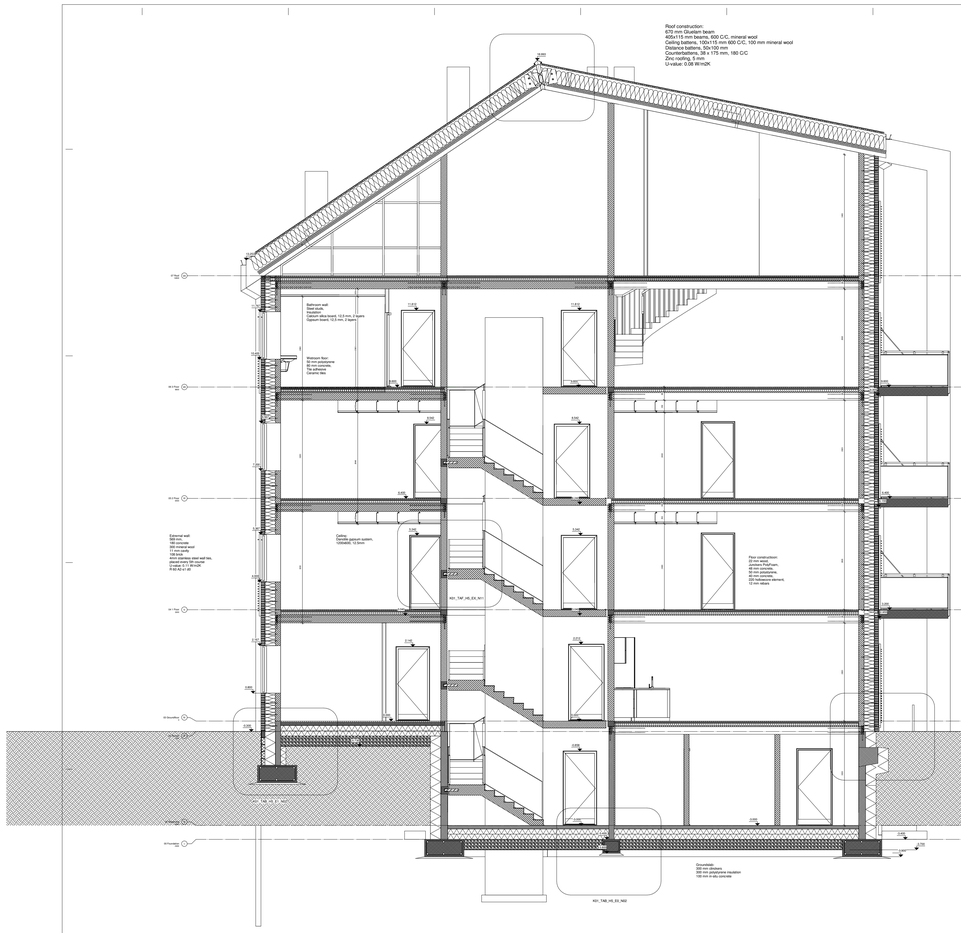

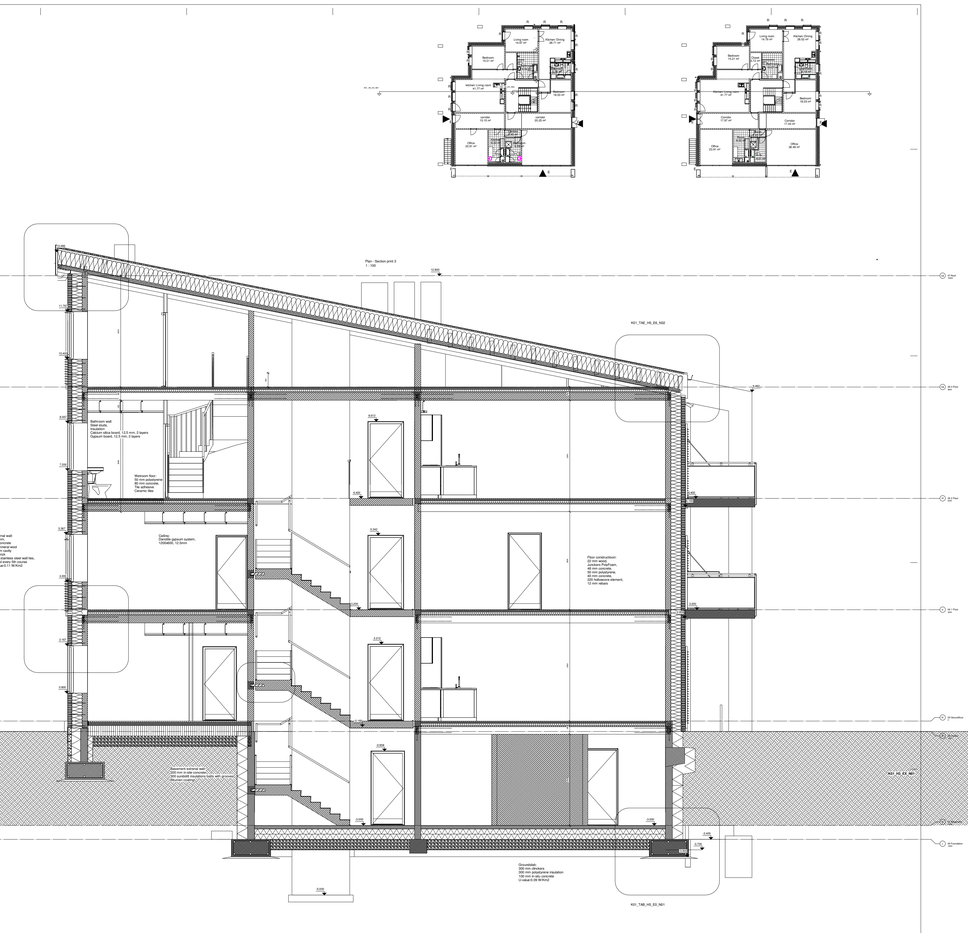


SCHOOL OF TECHNOLOGY AND BUSINESS
FINAL DRAWING

PROJECT:	Skolt ulvik Kopping	DATE: 20-11-17	KO1_HS_E0_N01
DRAWN BY:	Kristian Kjellevold	SCALE: 1:100	
CHECKED BY:	Bjørn Kjellevold	PAPER: A0+	

print
1 : 20